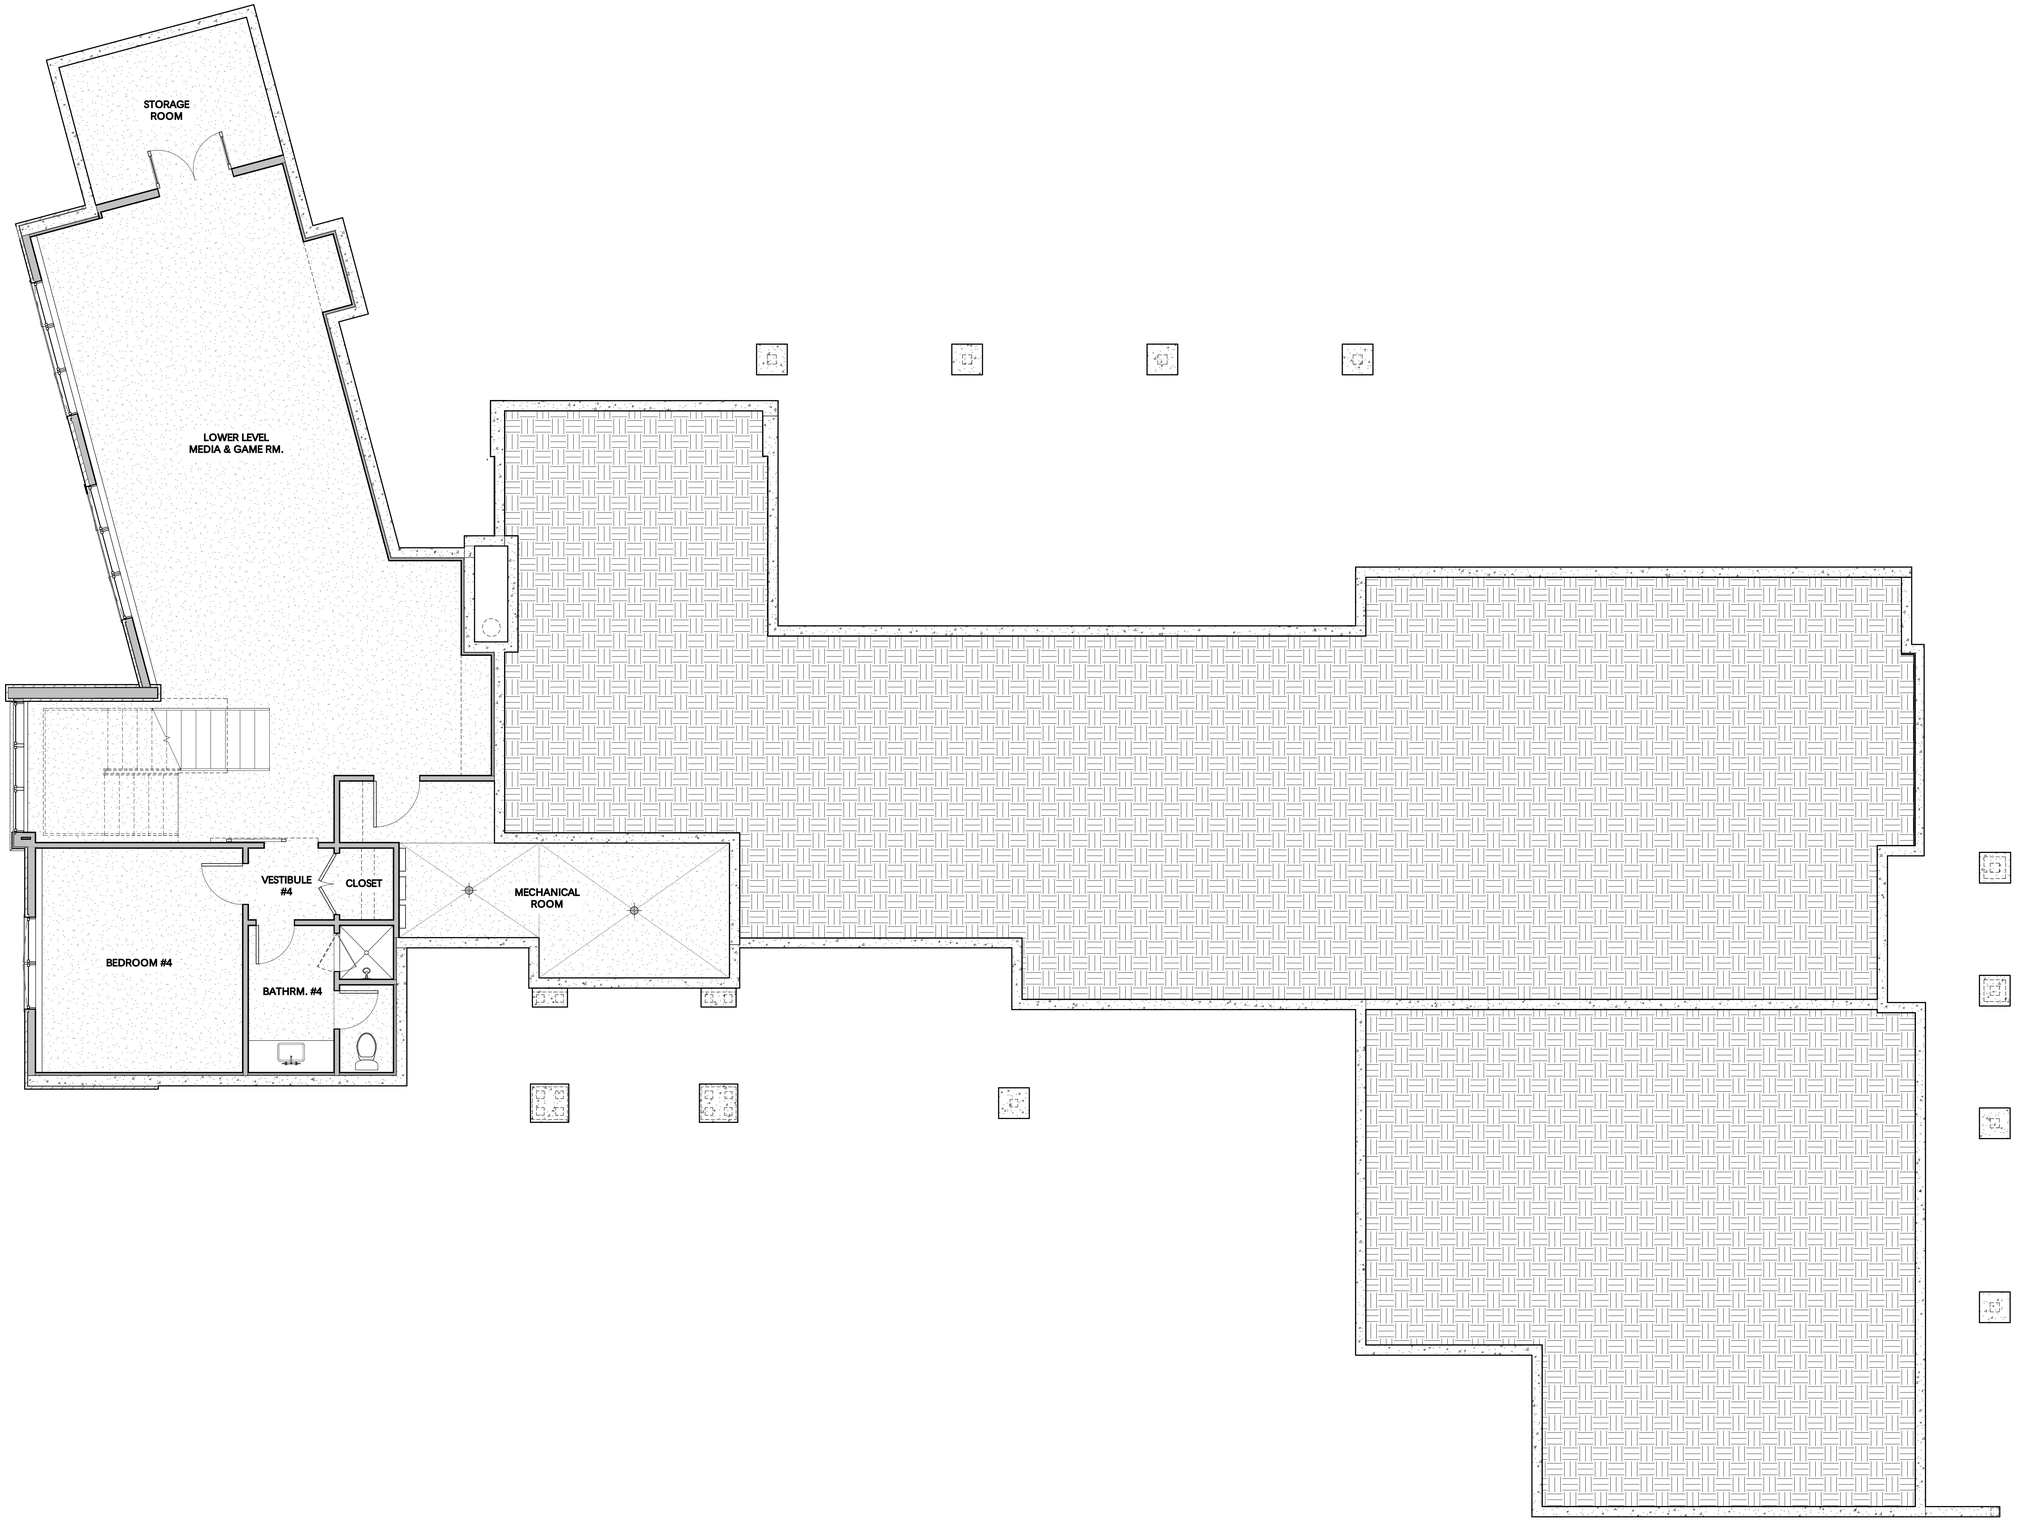

1 LOWER LEVEL
1/4" = 1'-0"

0' 4' 8' 16'

DIMENSION LEGEND

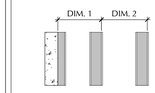

DIM. 1: FACE OF CONCRETE, NEW WALL TO FACE OF STUD, NEW WALL

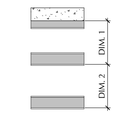

DIM. 2: FACE OF STUD NEW WALL, TO FACE OF STUD NEW WALL

THE RANCHES AT DEVIL'S THUMB - LOT 15

THE RANCHES
DEVIL'S THUMB

STATE OF COLORADO
ERIC R MANDIL
C-4061
LICENSED ARCHITECT
9/10/2020

mandil associates inc
846 elati street, denver 80204
p 303.892.5805 f 303.892.5806

THE RANCHES AT DEVIL'S THUMB - LOT 15
120 Cattle Drive
Tabernash, CO 80478

NO.	ISSUE DESCRIPTION:	DATE:
1	100% D.D.	07.22.2020
2	PERMIT SUBMITTAL	09.01.2020
3	DRC SUBMITTAL	09.10.2020
4	STRUCTURAL COORDINATION	09.24.2020
5	DRC RESUBMITTAL	10.14.2020
6	CONSTRUCTION SET	10.20.2020

LOWER LEVEL PLAN

STATUS: CONSTRUCTION DOCUMENTS
SCALE: As indicated

A1.0

12/2/2020 2:41:03 PM

THE RANCHES AT DEVIL'S THUMB - LOT 15