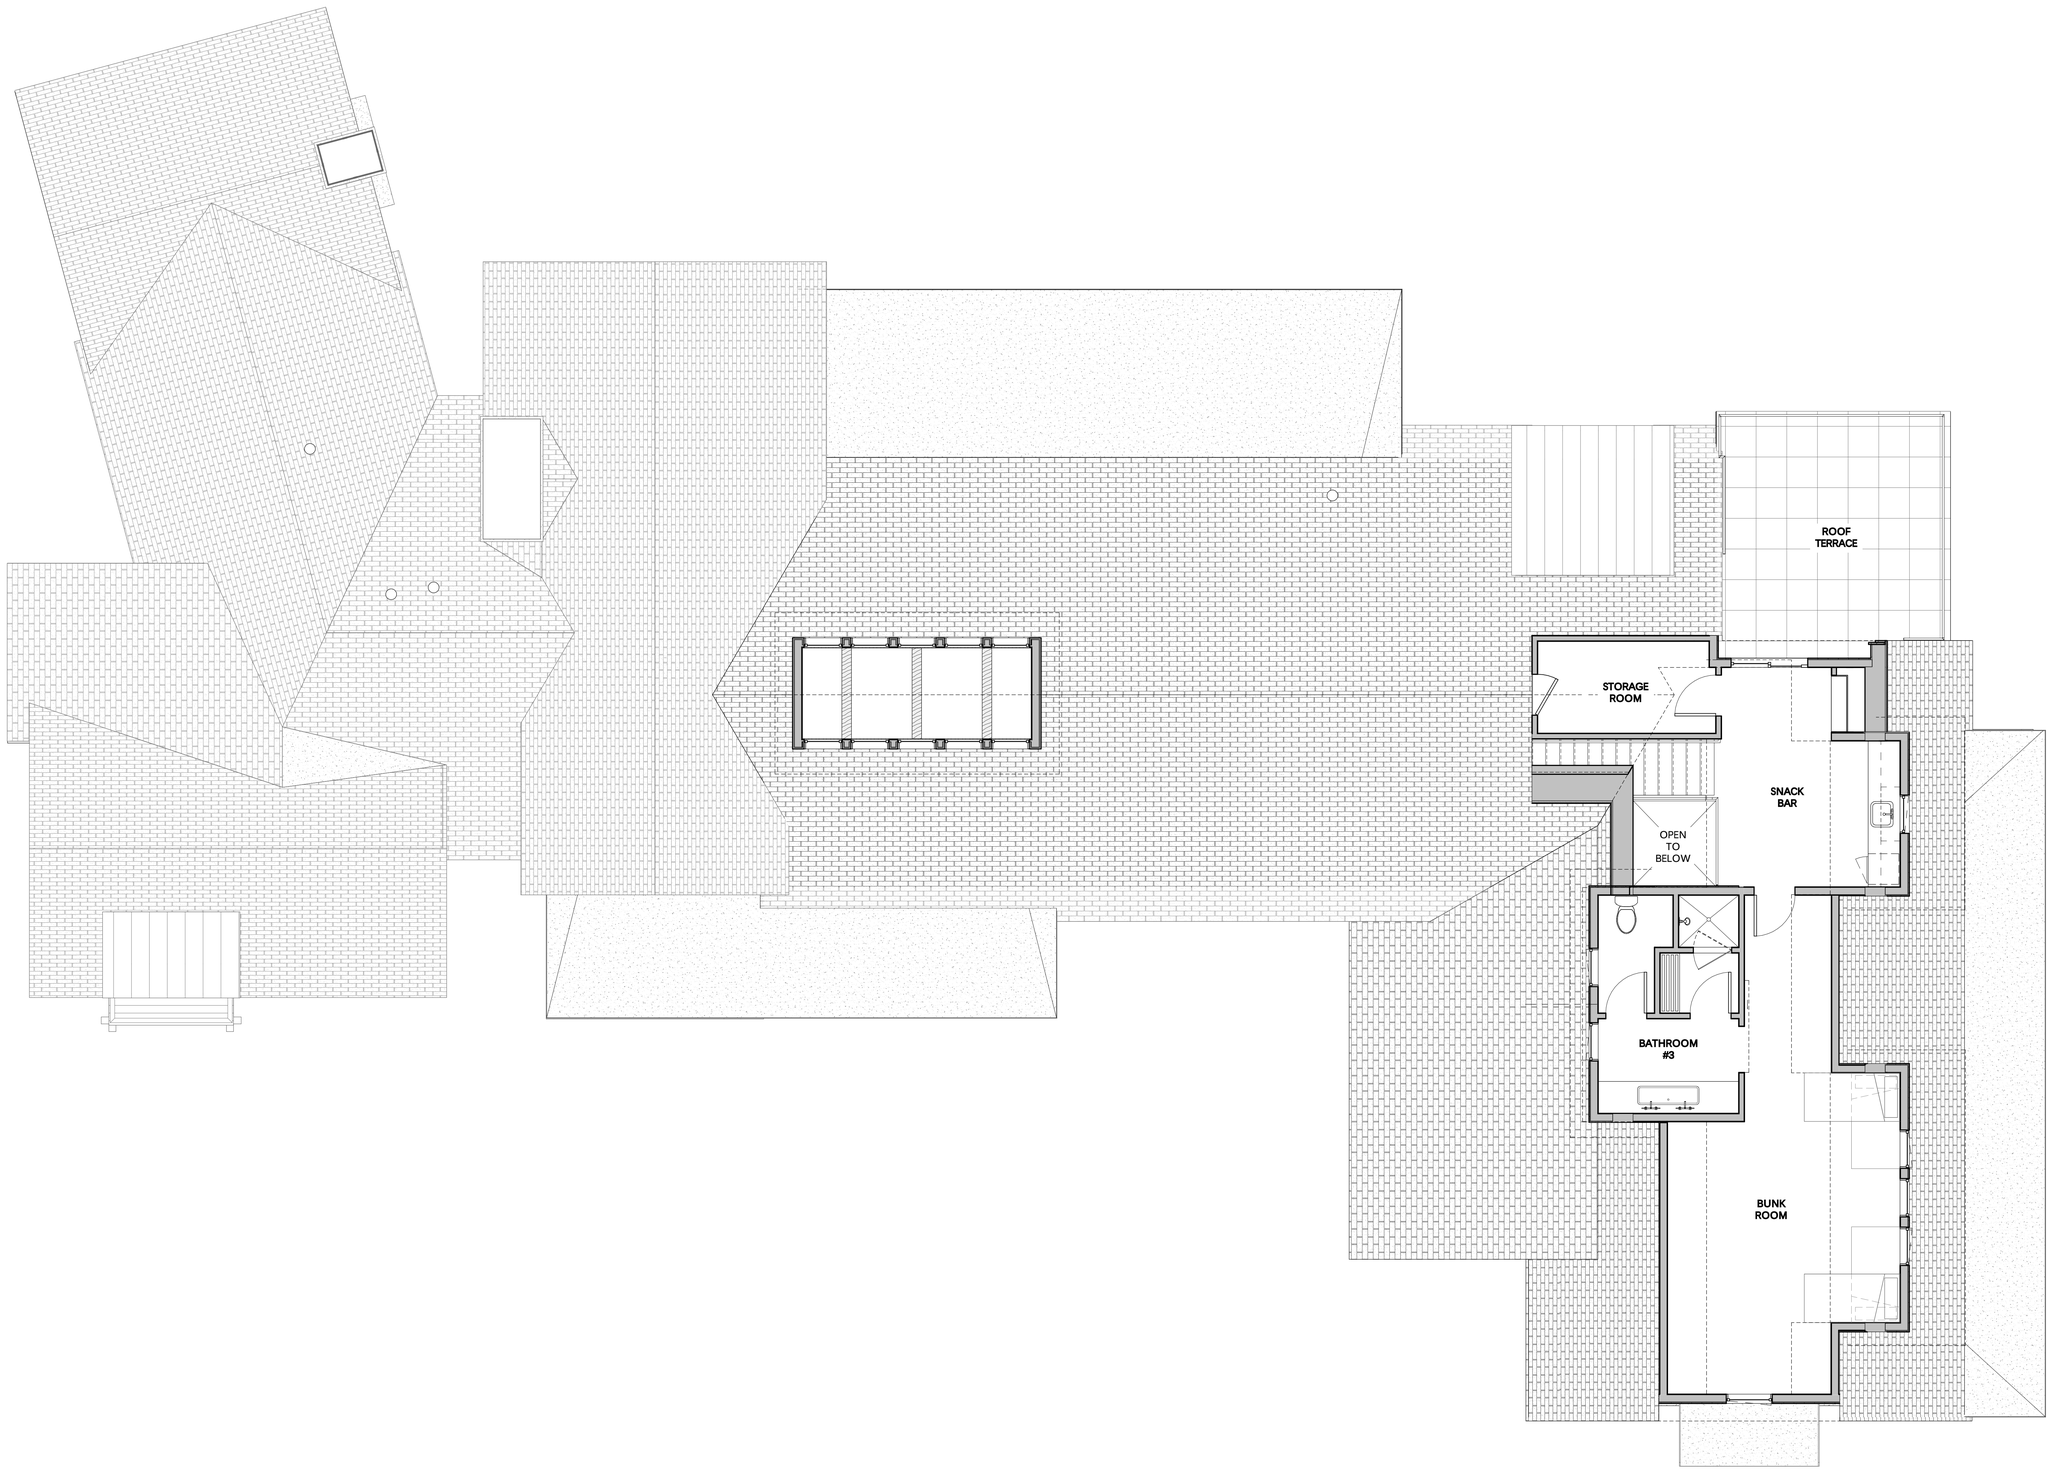

1 SECOND FLOOR
1/4" = 1'-0"

0' 4' 8' 16'

THE RANCHES AT DEVIL'S THUMB - LOT 15

THE
RANCHES
DEVIL'S THUMB

STATE OF COLORADO
ERIC R
MANDIL
C-4061
LICENSED ARCHITECT
9/10/2020

mandil
associates inc
846 elati street, denver 80204
p 303.892.5805 f 303.892.5806

THE RANCHES AT
DEVIL'S THUMB -
LOT 15
120 Cattle Drive
Tabernash, CO 80478

NO.	ISSUE DESCRIPTION:	DATE:
1	100% D.D.	07.22.2020
2	PERMIT SUBMITTAL	09.01.2020
3	DRC SUBMITTAL	09.10.2020
4	STRUCTURAL COORDINATION	09.24.2020
5	DRC RESUBMITTAL	10.14.2020
6	CONSTRUCTION SET	10.20.2020

SECOND FLOOR PLAN

STATUS: CONSTRUCTION DOCUMENTS
SCALE: 1/4" = 1'-0"

A1.2

12/22/2020, 2:41:08 PM

THE RANCHES AT DEVIL'S THUMB - LOT 15